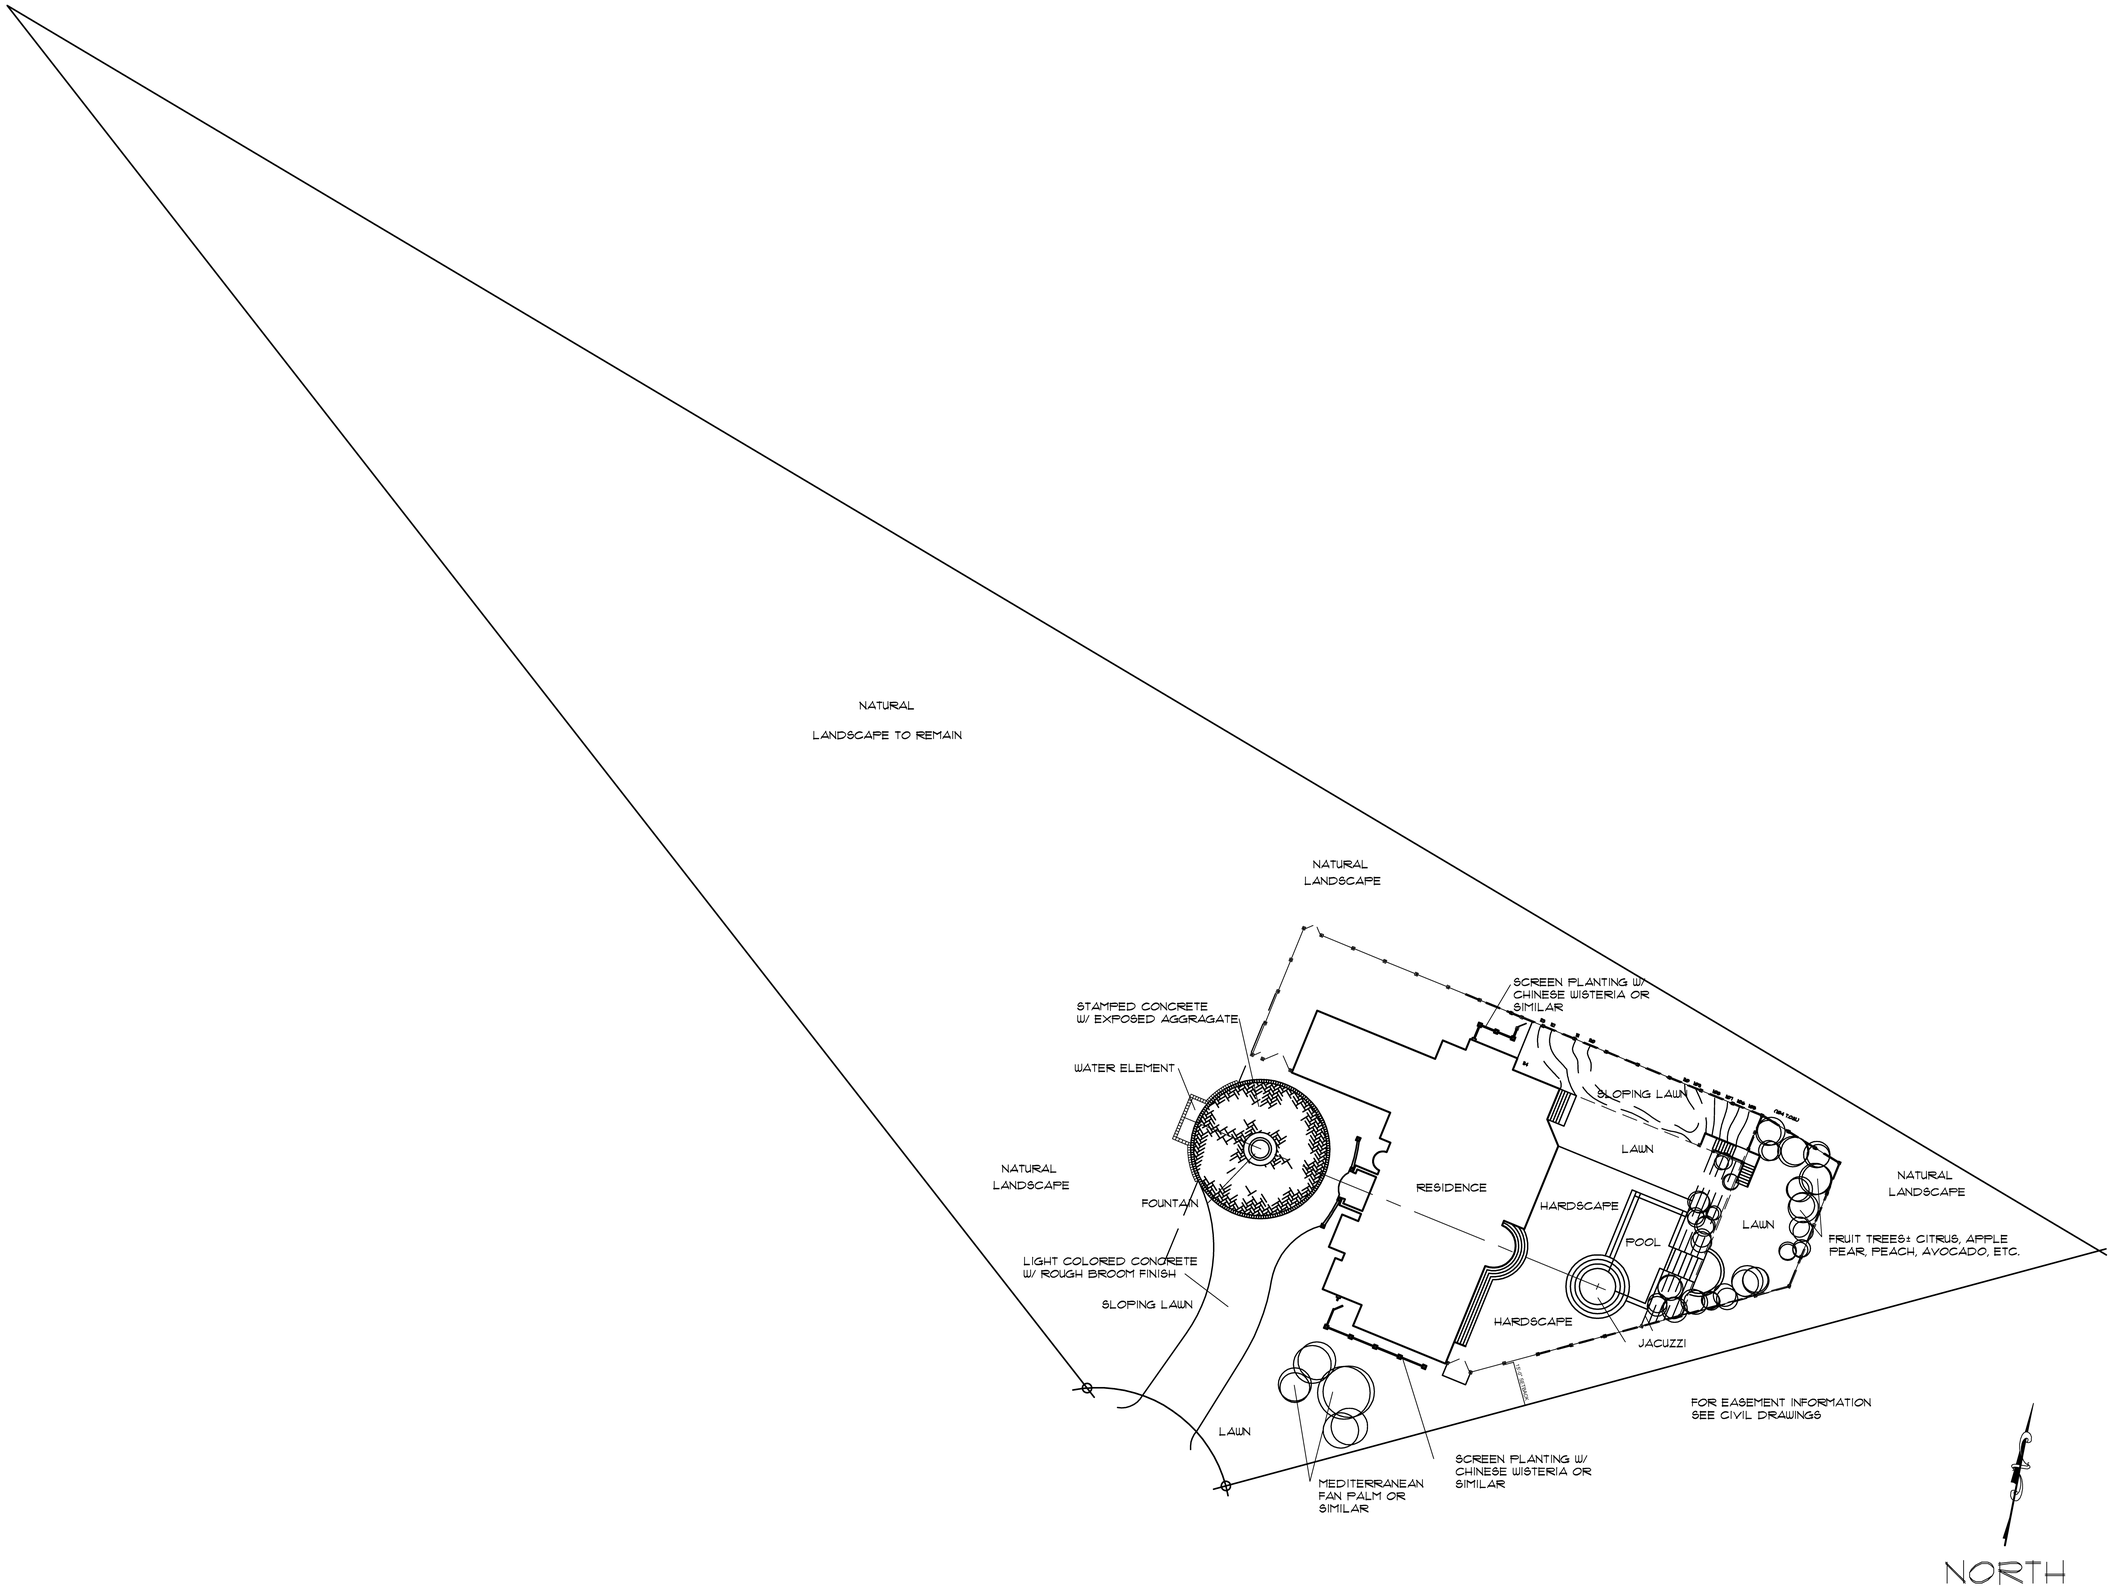

COORDINATED BY:
PACIFIC SOUTHLAND PROPERTIES
562-243-5325

ORIGINAL DESIGN BY:
HOME DESIGN SERVICES, INC

MORAN RESIDENCE

232 SADDLEBOW ROAD, BELL CANYON, CA

REVISIONS

CONTROL

REVIEW:

REVIEW:

REVIEW:

CHECKED:

DRAWN: JAV

L-1